Jerry Cosby 485-7655

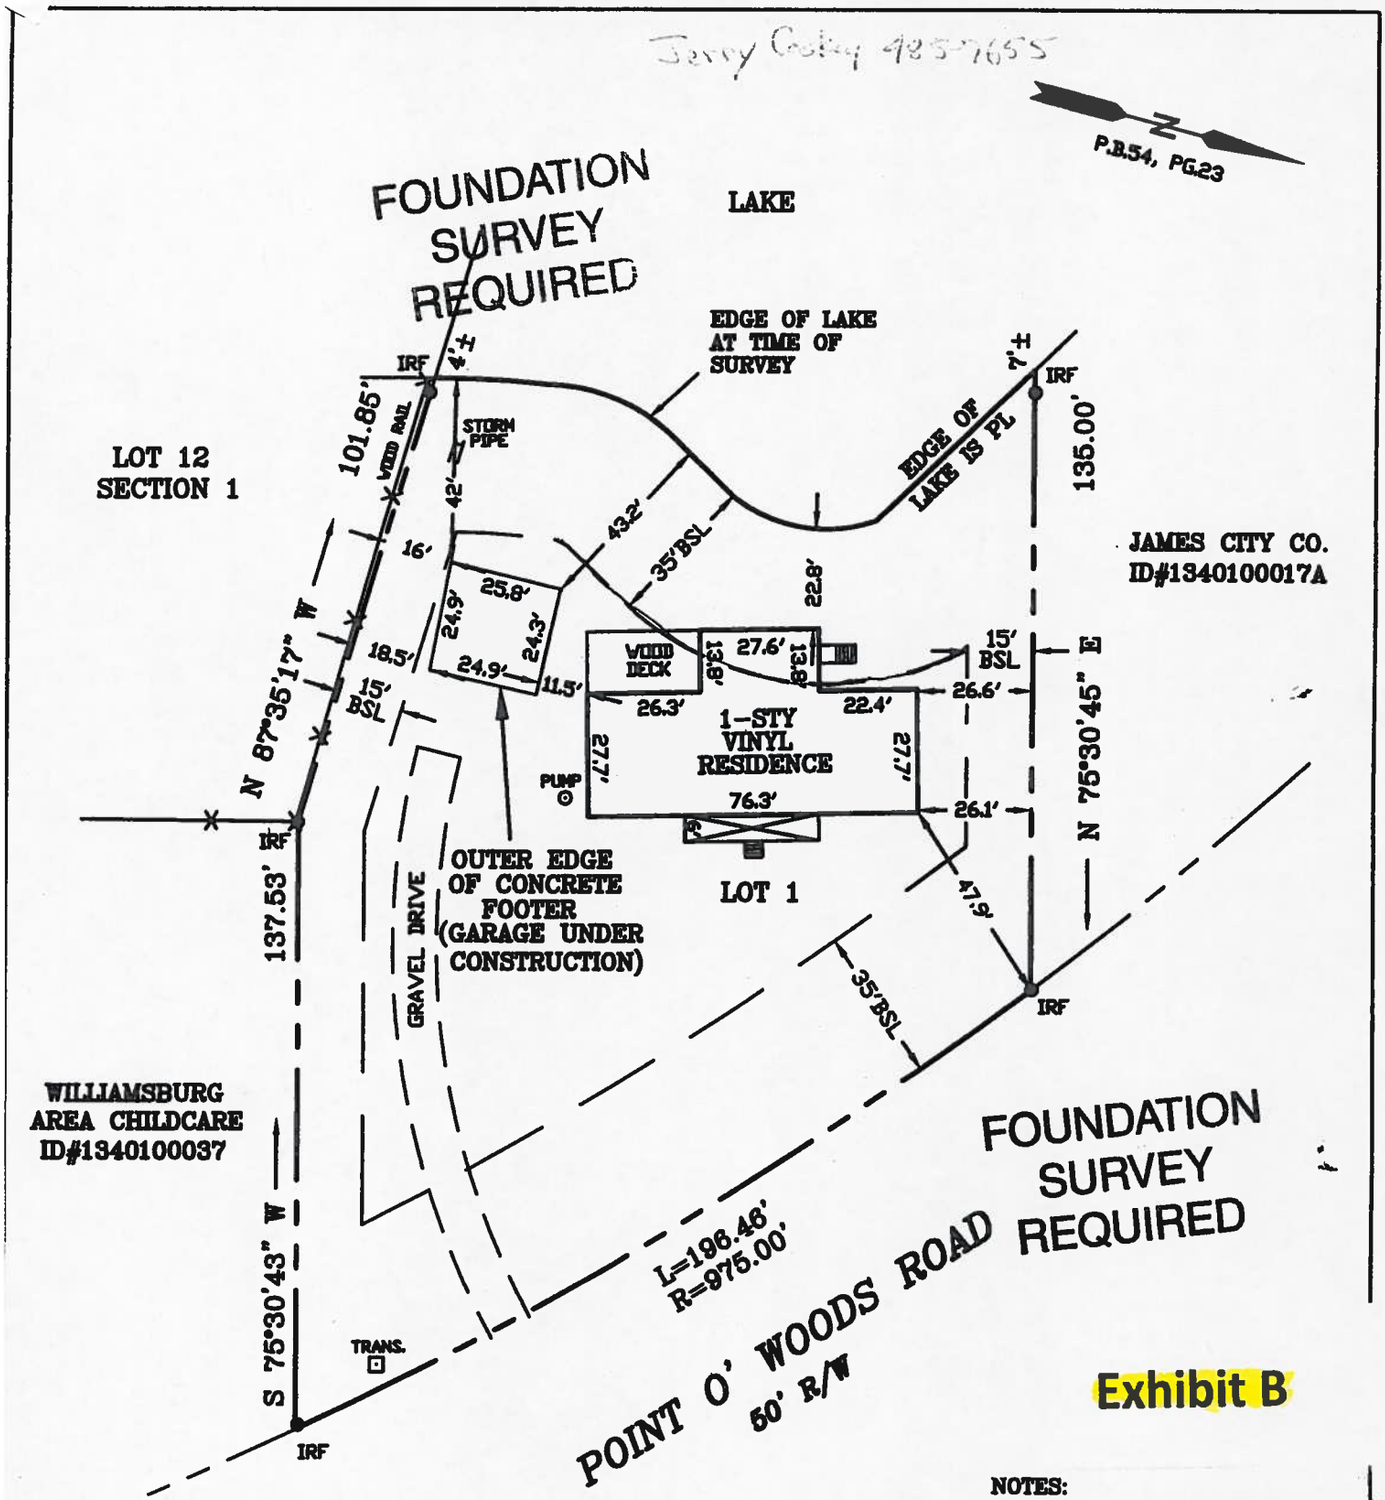

Exhibit B

FOUNDATION SURVEY REQUIRED

Revised Site plan for Garage
Approved Fnd Survey Required
12/9/04

FOUNDATION SURVEY REQUIRED

B-042910

140 POINT O' WOODS ROAD

NOTES:

- SURVEY PREPARED WITHOUT BENEFIT OF A TITLE REPORT
- UNDERGROUND UTILITIES
- CENTERLINE OF FENCE SHOWN
- FLOOD INSURANCE RATE MAP
  ZONE: X
  PANEL NO. 0020B
  COMMUNITY NO. 510201
  PANEL DATE: 2-6-91
  INDEX DATE: 2-6-91
- REF: P.B.54, PG.23
- PARCEL: 1340800001

COMMONWEALTH OF VIRGINIA
RANDALL R. PARKER
NO. 002376
12-8-04
LAND SURVEYOR

I, Randall R. Parker, HEREBY CERTIFY THAT THE PROPERTY SHOWN ON THIS PLAT WAS SURVEYED ON THIS DATE AND IS CORRECT TO THE BEST OF MY KNOWLEDGE AND BELIEF.

THERE ARE NO ENCROACHMENTS OF OTHER BUILDINGS EXCEPT AS SHOWN.

PARKER SURVEYING, INC.
73 CURTIS TIGNOR RD.
NEWPORT NEWS, VIRGINIA 23608
PHONE: 757-833-7758

PLAT OF THE PROPERTY OF

ALLAN & KATHERINE STACKHOUSE

LOT 1

MIRROR LAKE ESTATES

SECTION 8

JAMES CITY COUNTY, VIRGINIA

JOB #:	DRAWN:	F.B.-PG:	TO:	SCALE:	DATE:
04-356	RRP	11-28	BMC	1"= 40'	12-8-04