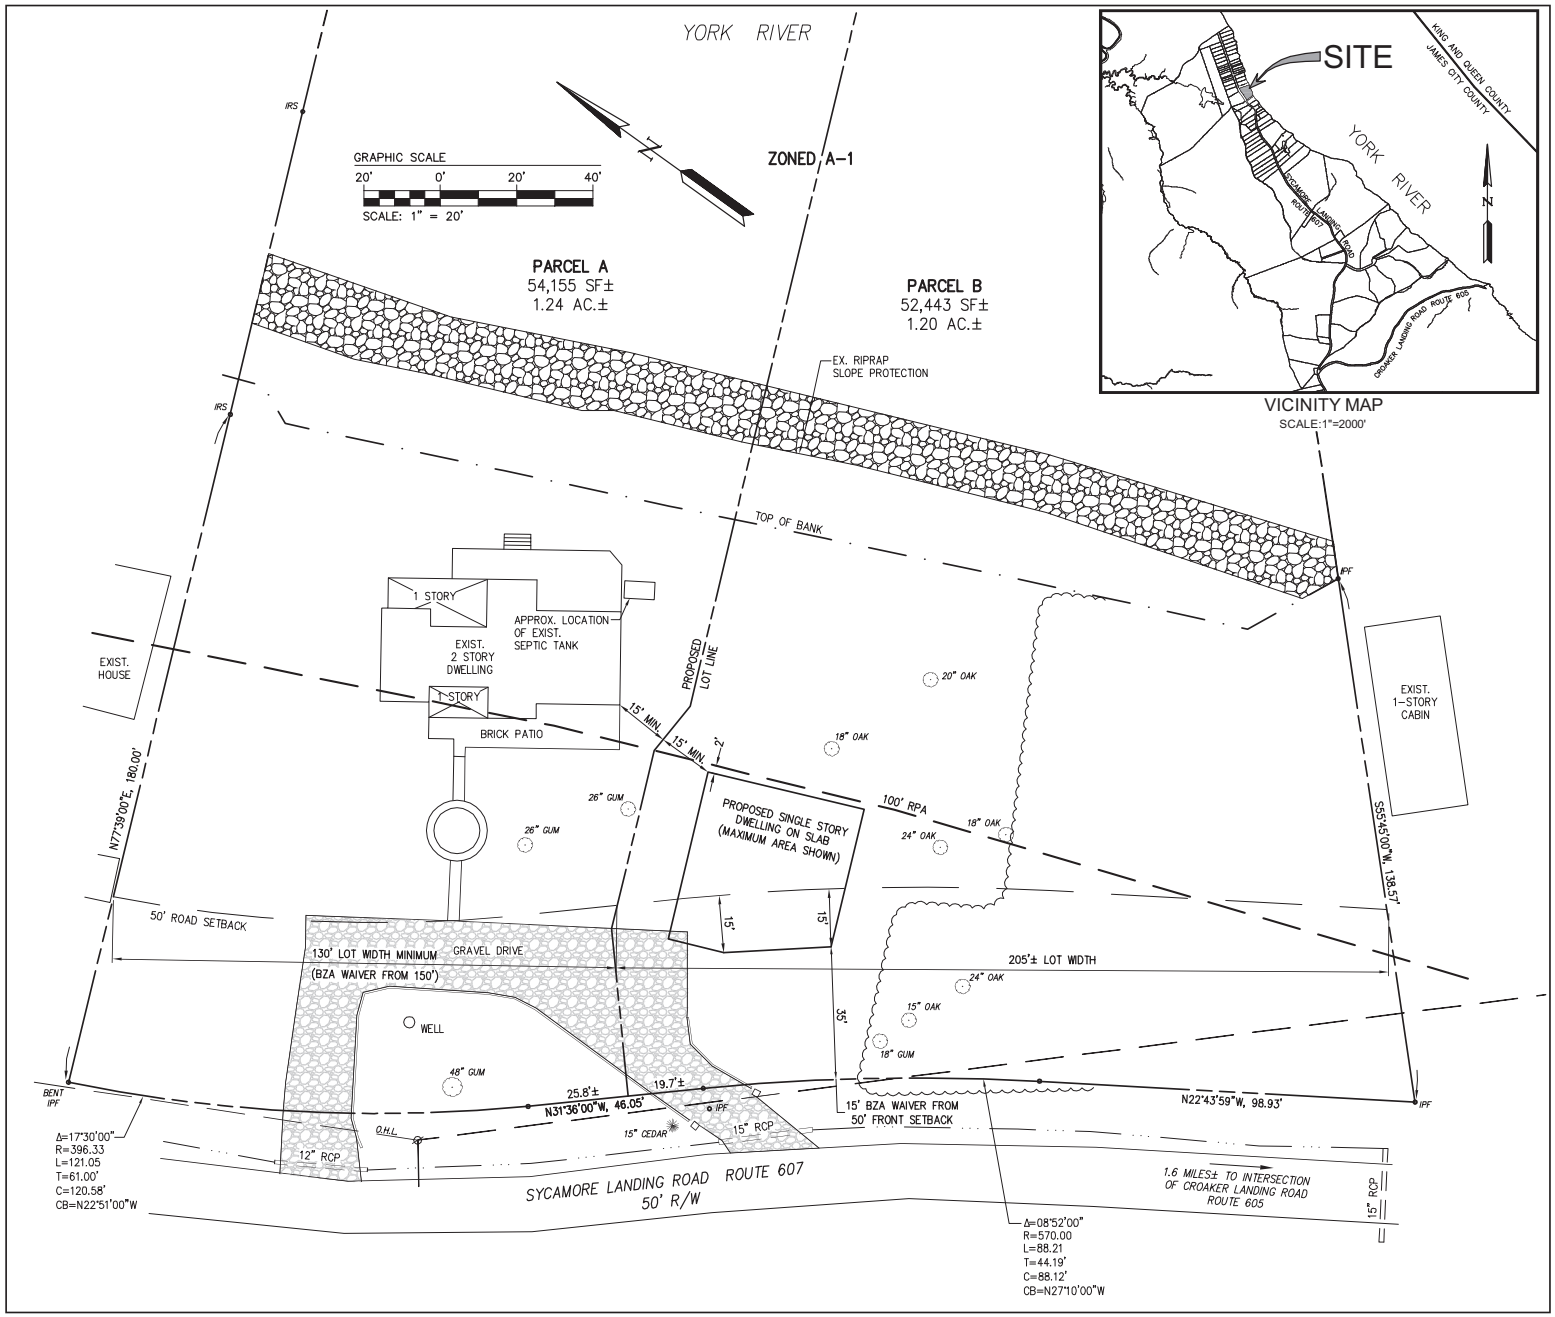

Rev.	Date	Description	Revised by

AES CONSULTING ENGINEERS
9248 Olde Towne Road, Suite 1
Williamsburg, Virginia 23188
Phone: (757) 253-0040
Fax: (757) 220-9594
www.aesva.com
Hampton Roads | Central Virginia | Middle Peninsula

EXHIBIT SHOWING WELL AND DRAINFIELD LOCATIONS FOR MURPHY FAMILY SUBDIVISION

10100 SYCAMORE LANDING ROAD

STONEHOUSE DISTRICT JAMES CITY COUNTY VIRGINIA

Project Contacts:	RAC
Project Number:	W10151
Scale: 1"=20'	Date: 09-04-12

Sheet Number

1 OF 2