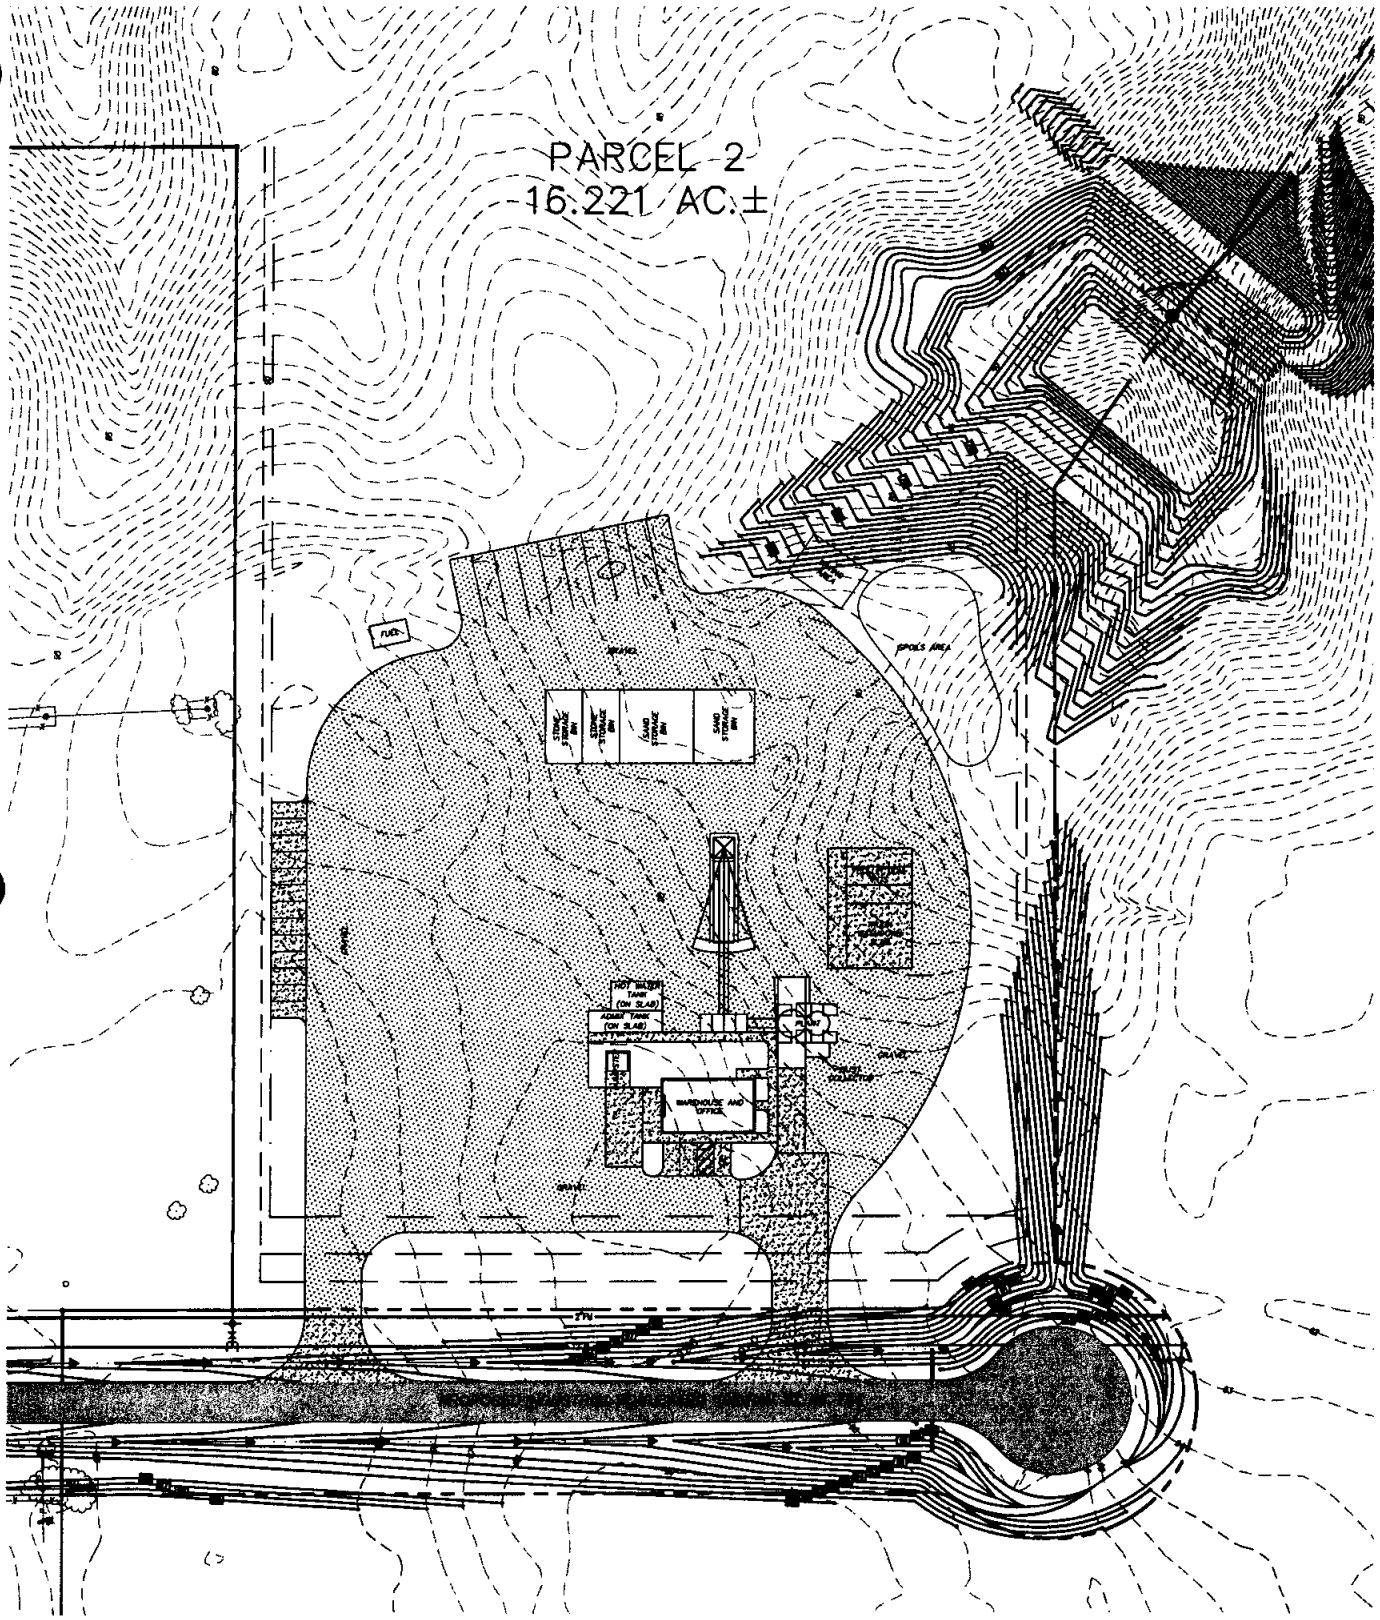

Consulting Engineers **Engineers, Surveyors, Planners** **Williamsburg, Virginia**

CONCEPTUAL PLAN
READY MIXED CONCRETE
HANKINS INDUSTRIAL PARK

EAW 03-09-13 92400-8X11concept.dwg