Anderson Hughes House
Date May 18, 2012
Prepared By Bay Design

Anderson Hughes House **Building Size 2856 sq. ft.**

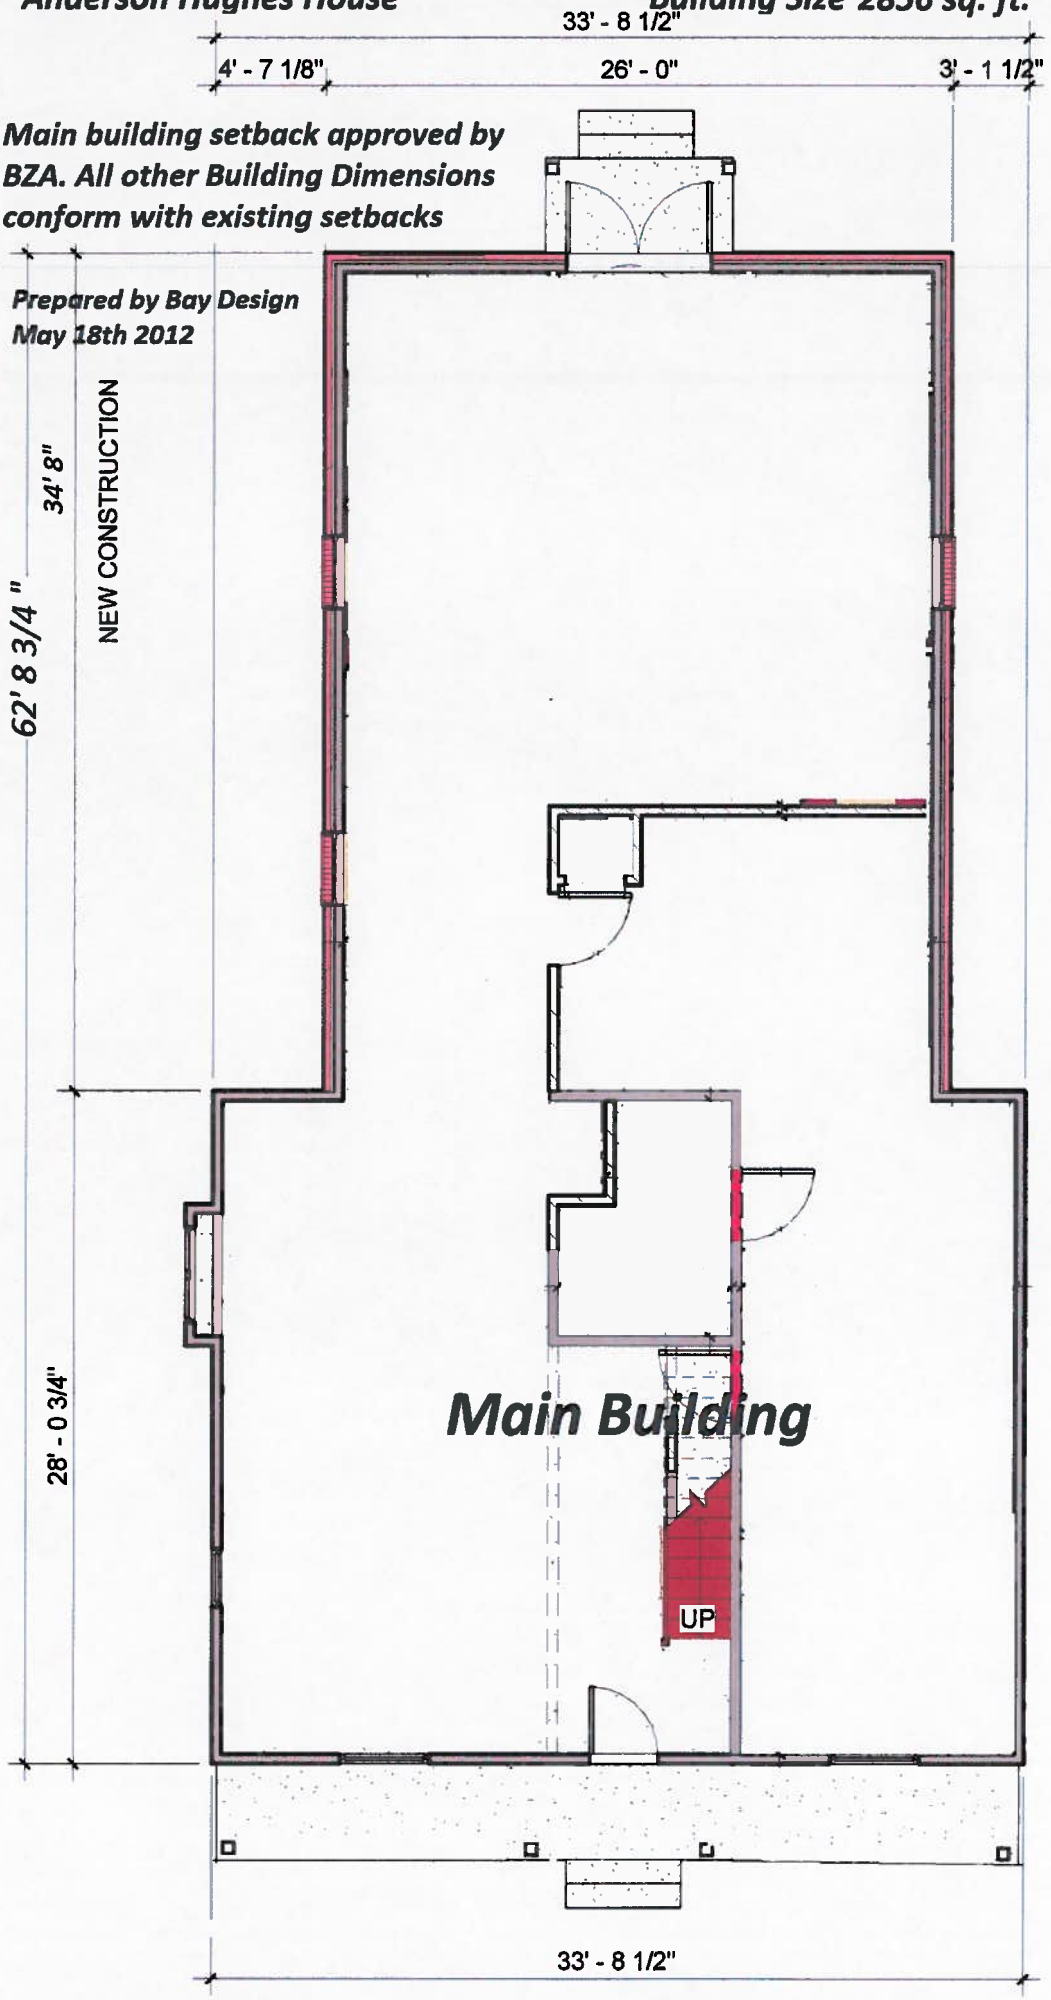

Site Plan Anderson Hughes House

Dated 5/18/2012
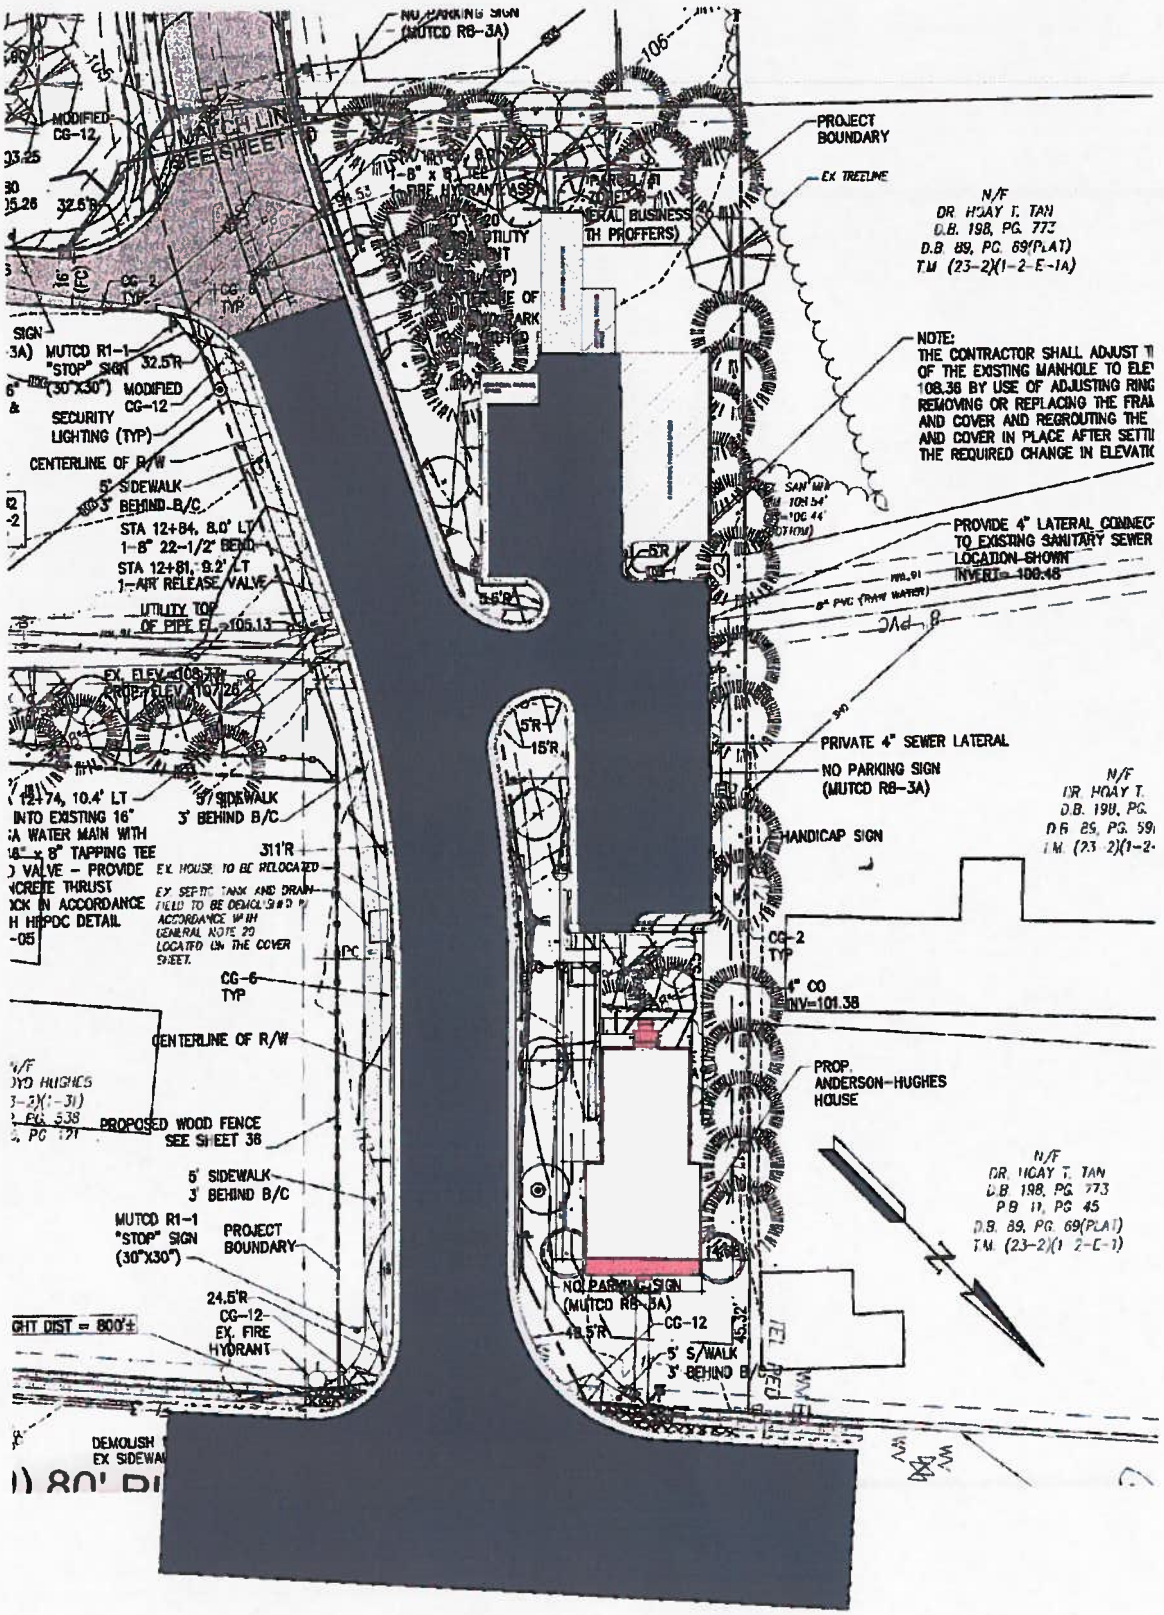
Prepared by Bay Design